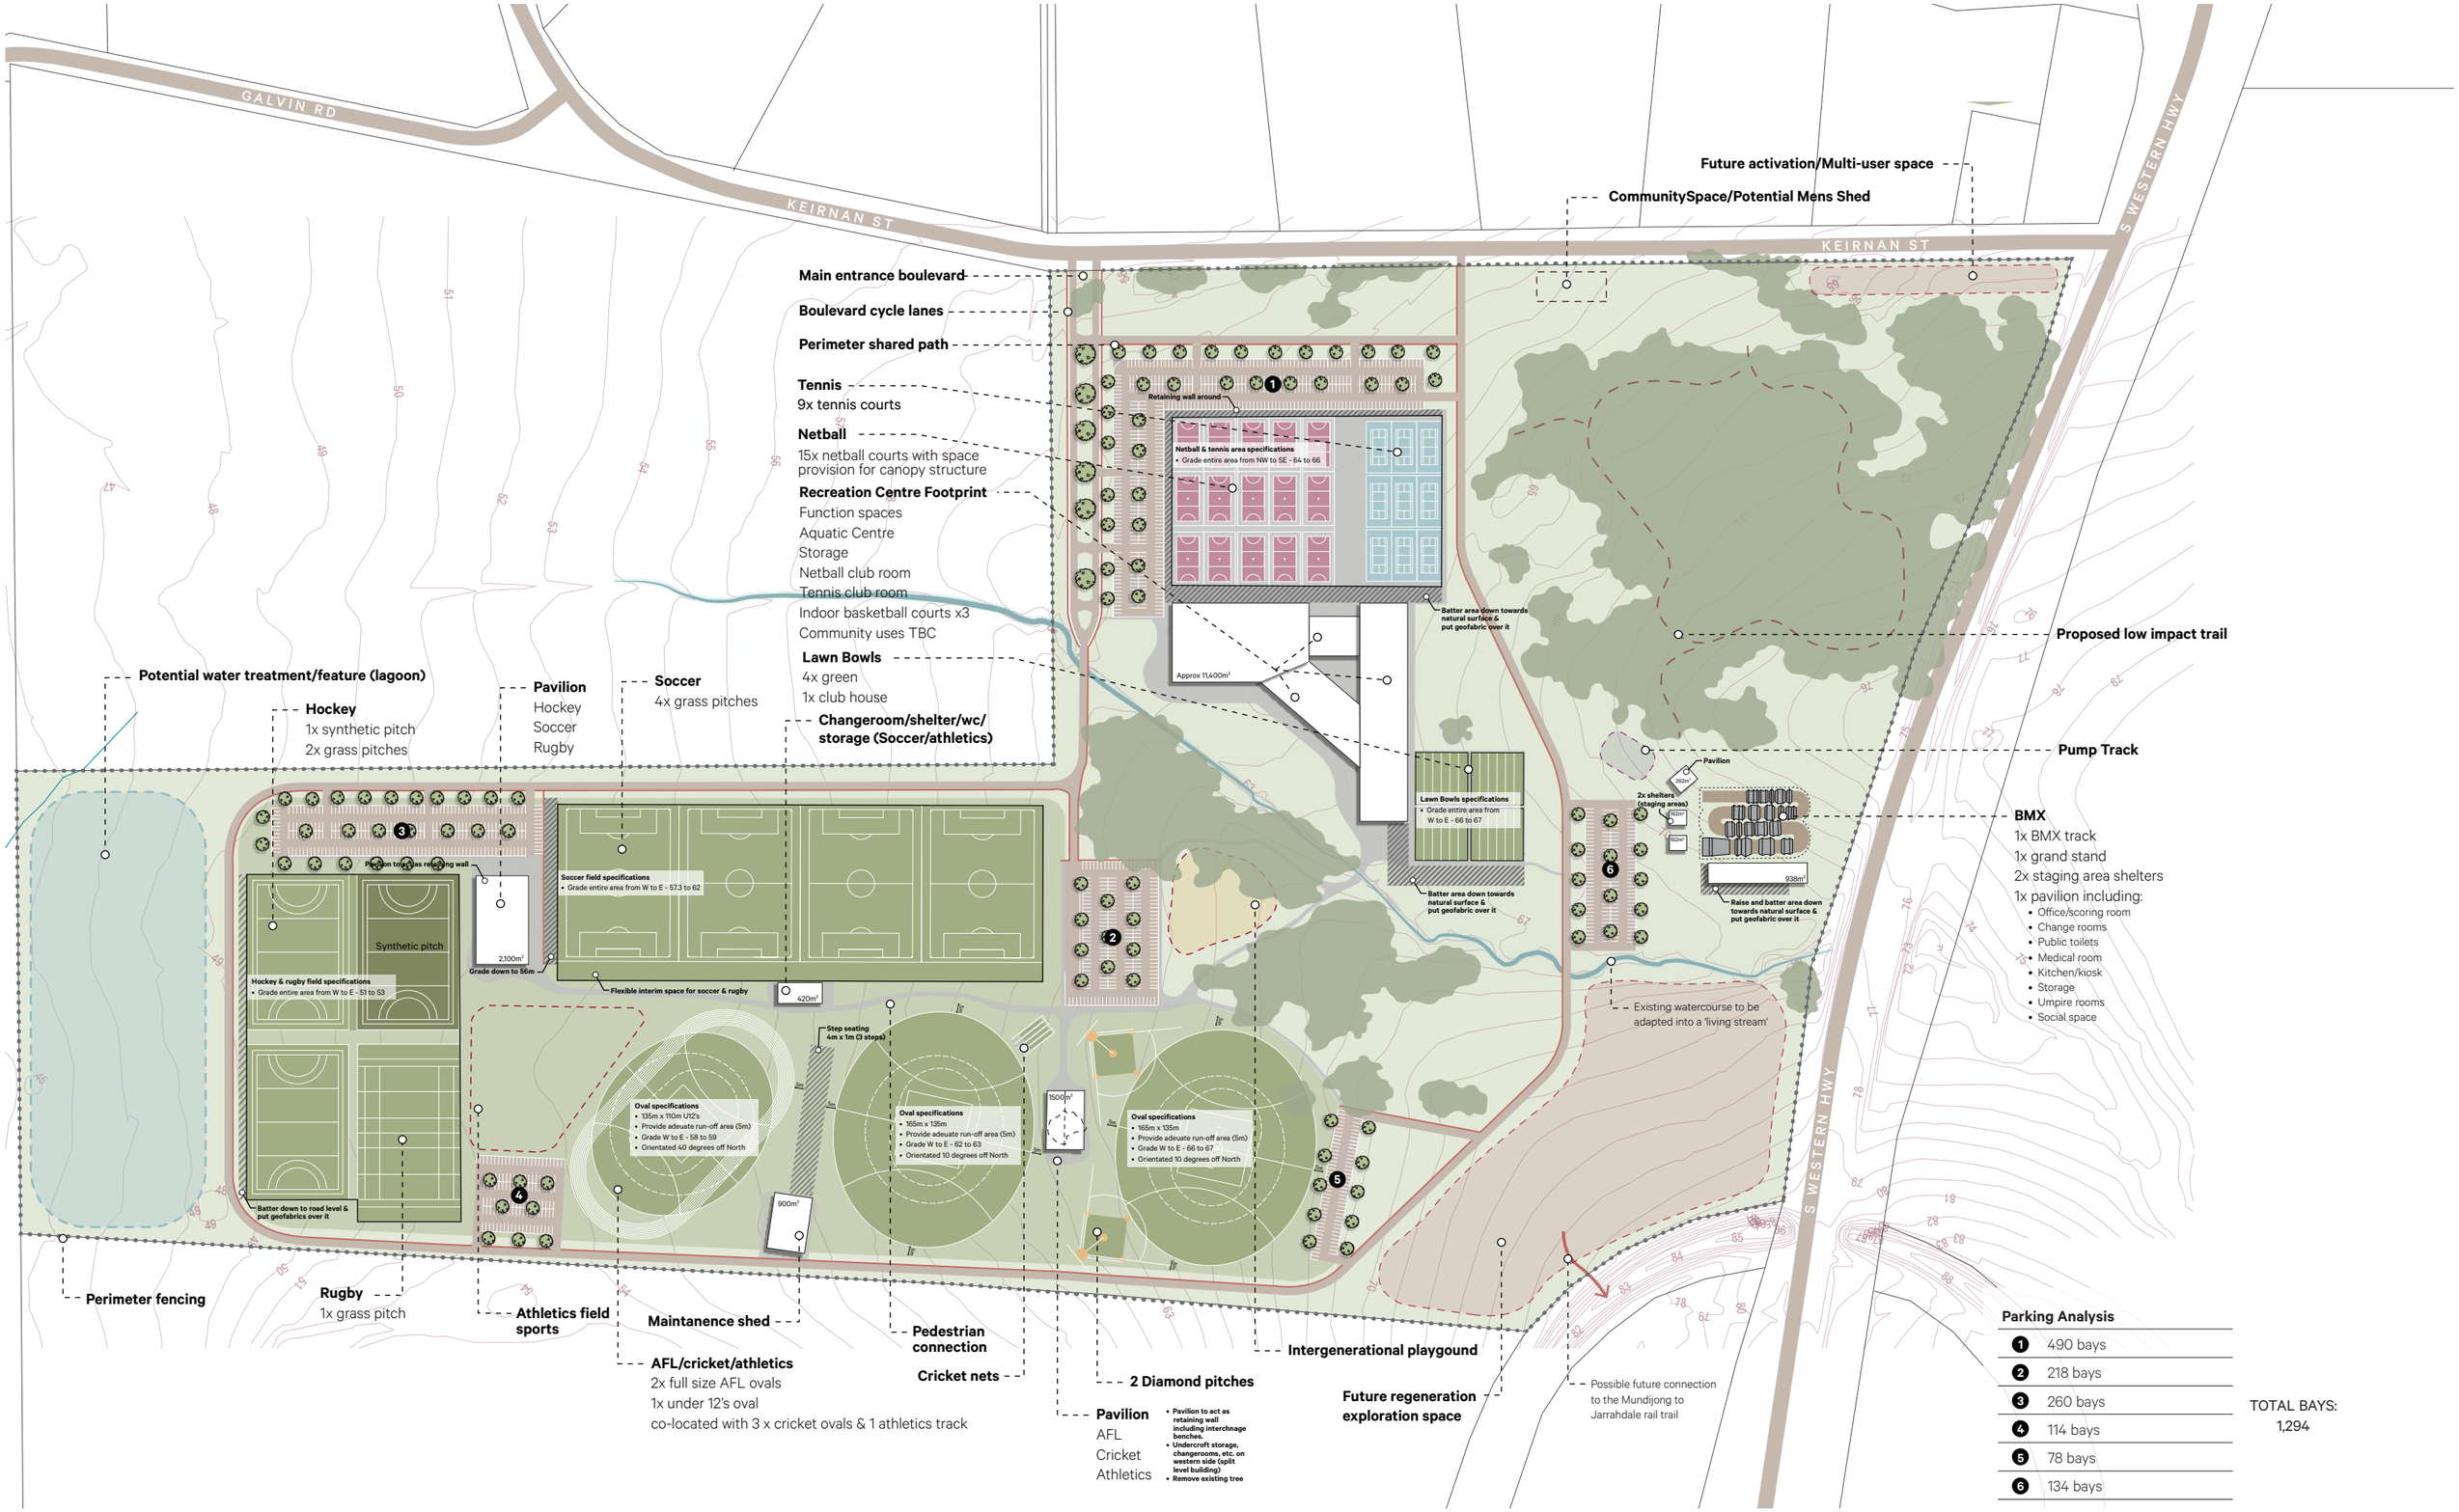

Parking Analysis

1	490 bays
2	218 bays
3	260 bays
4	114 bays
5	78 bays
6	134 bays

TOTAL BAYS: 1,294

Figure 10 - Final Masterplan

Keirnan Park, Shire of Serpentine Jarrahdale

0 40 80m

Date: 26 Feb 2021 Scale: 1:4000 @ A3 1:2000 @ A1 File: **20-163** Staff: TG BS Checked: AH

element.

Level 18, 191 St Georges Terrace, Perth Western Australia 6000.
PO Box 7375 Cloisters Square, Perth Western Australia 6850.
T. +61 8 9289 8300 | **E.** hello@elementwa.com.au **elementwa.com.au**